5/7/03 2:30:58 PM D:\LOCAL\FULL\BOND\1029.0009822020B.R.T-1.2.PLT.kdietz.plt

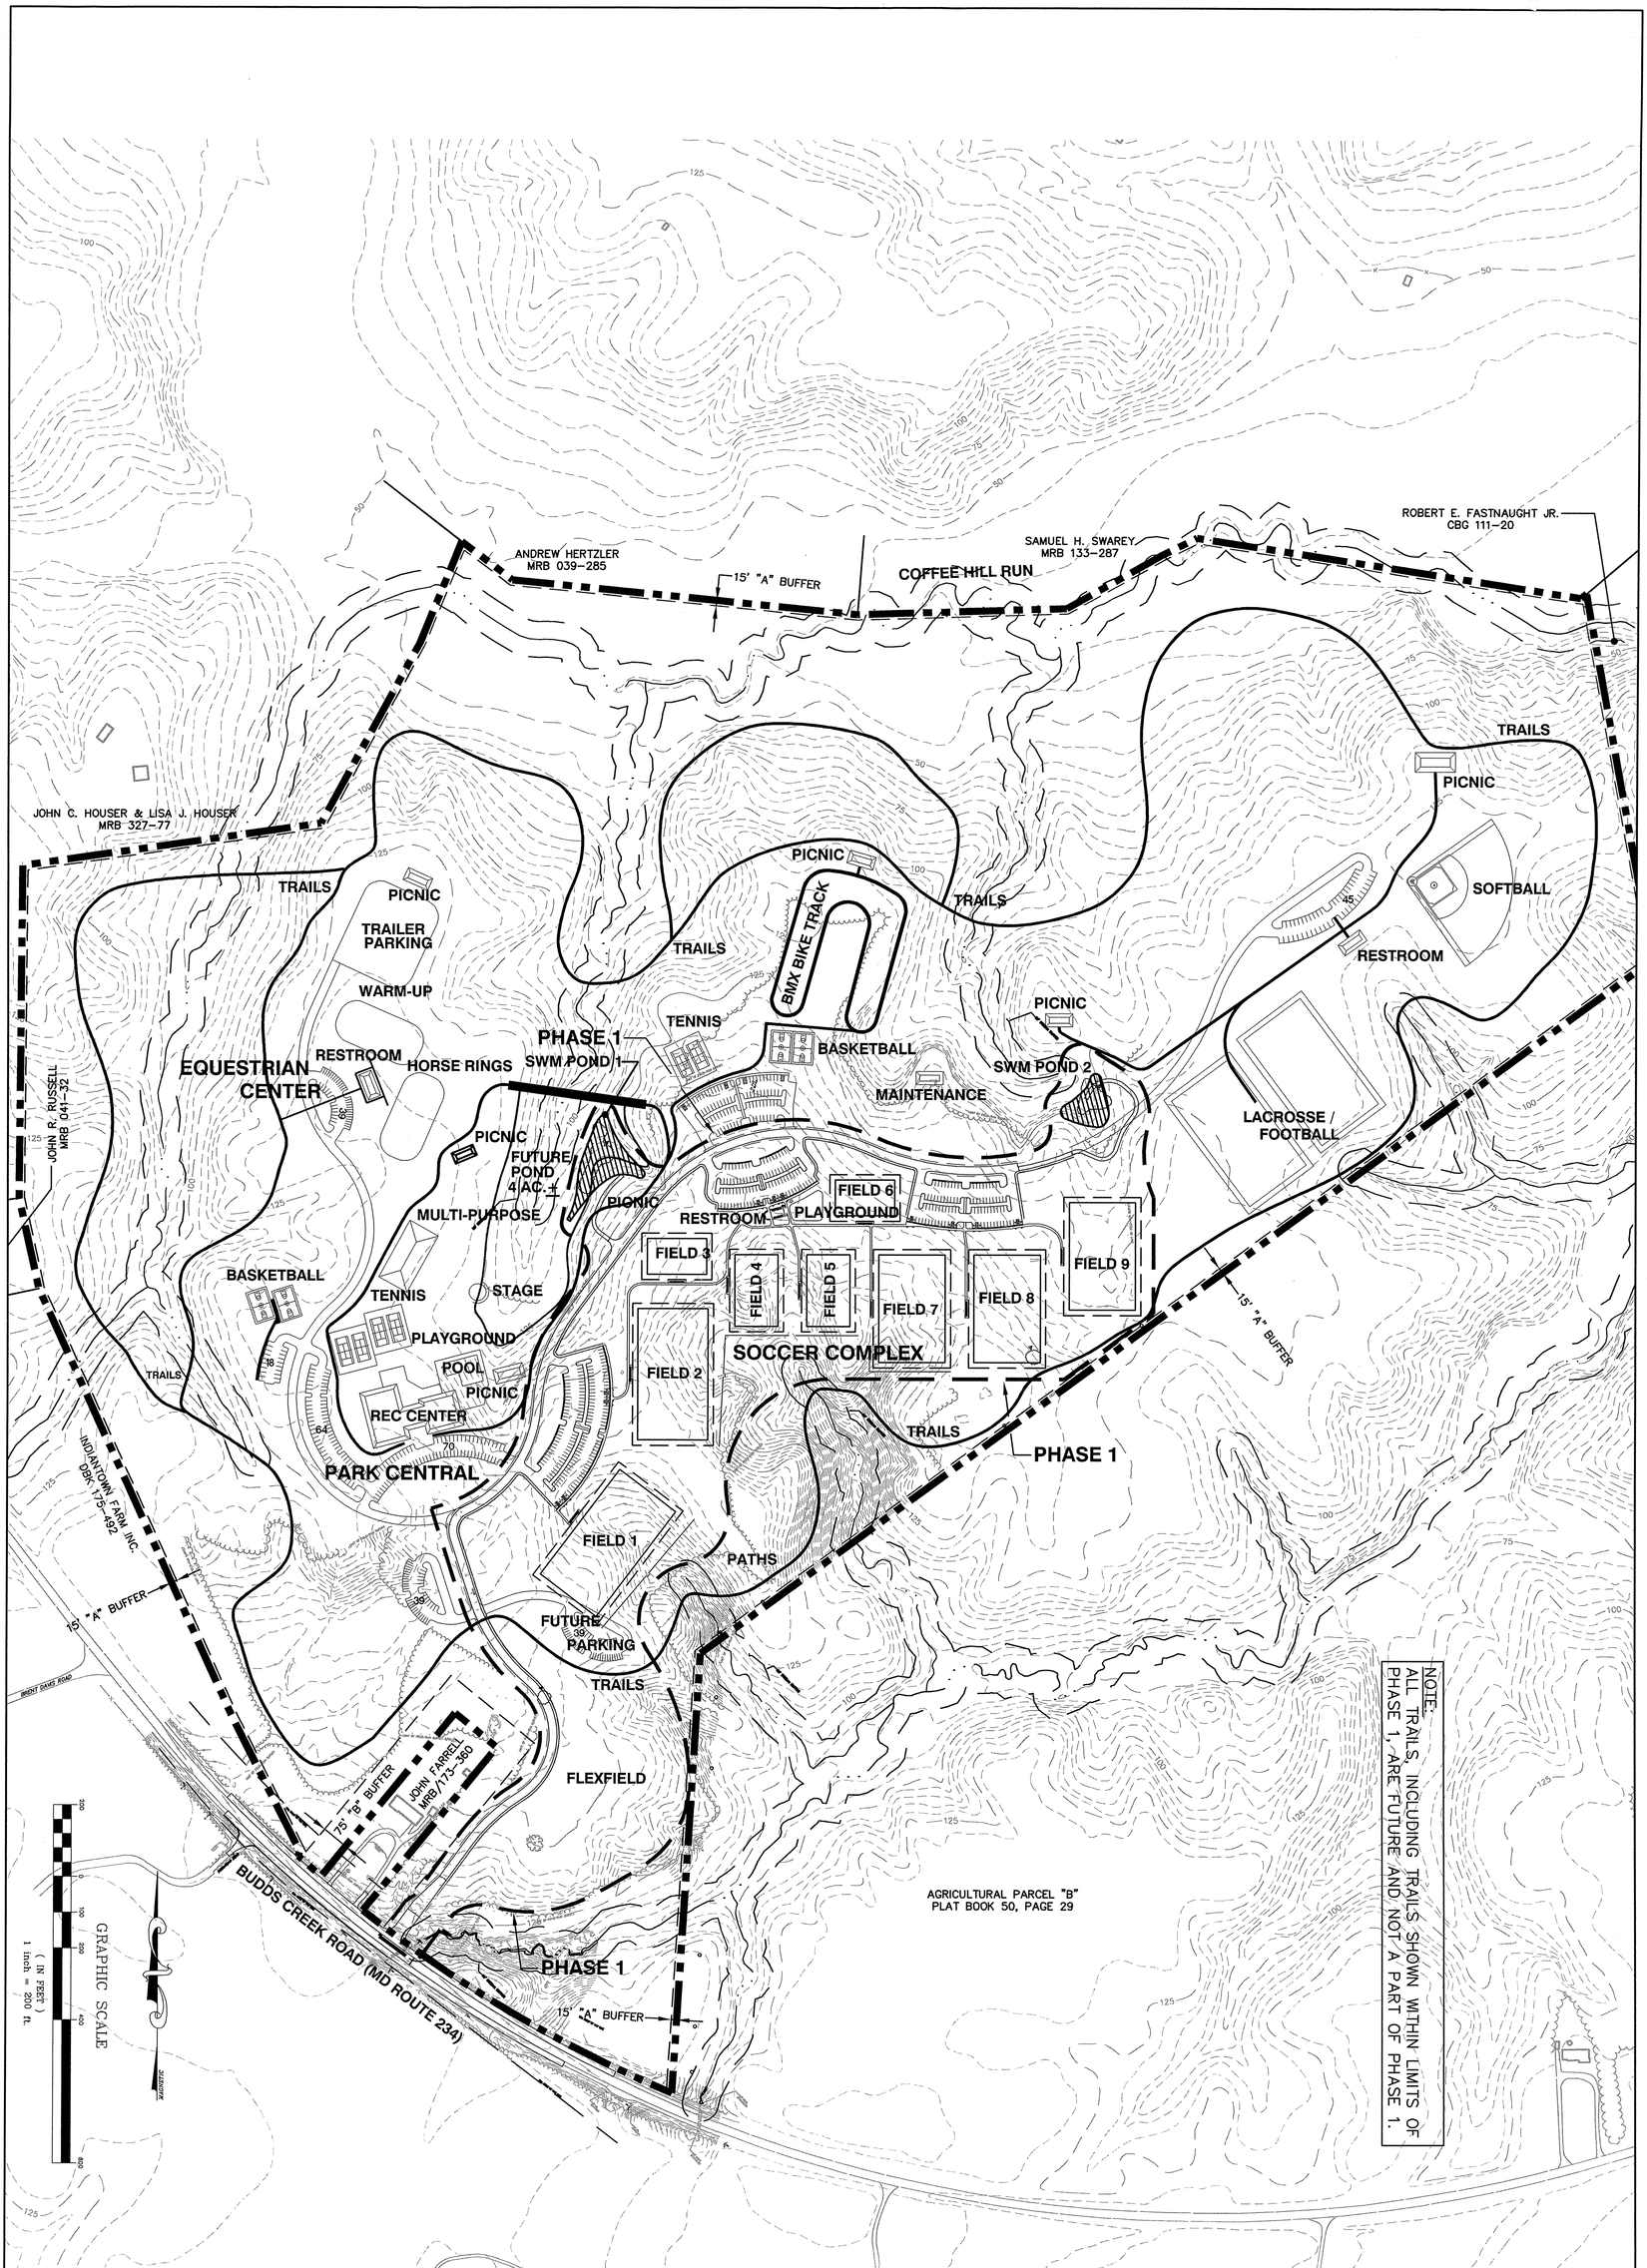

NOTE:
ALL TRAILS, INCLUDING TRAILS SHOWN WITHIN LIMITS OF PHASE 1, ARE FUTURE AND NOT A PART OF PHASE 1.

T-1.2	MASTER PLAN CASE FILE NO. CCSP#02-132-004	STATE OF MARYLAND PROFESSIONAL ENGINEER	Consulting Engineers 849 FAIRMOUNT AVE. SUITE 100 (410) 512-4500 BALTIMORE, MARYLAND 21286 (410) 324-4100 (FAX) WHITNEY, BAILEY, COX + MAGNANI, LLC	CHAPTICO PARK ST. MARY'S COUNTY DEPARTMENT OF RECREATION AND PARKS ST. MARY'S COUNTY, MARYLAND	DATE / DESCRIPTION

PROJECT # 1998220200
DESIGNED: C.K./K.L.
DRAWN: K.D.
CHECKED: P.D.
DATE: 4/21/03
SCALE: 1"=200'
DRAWING #